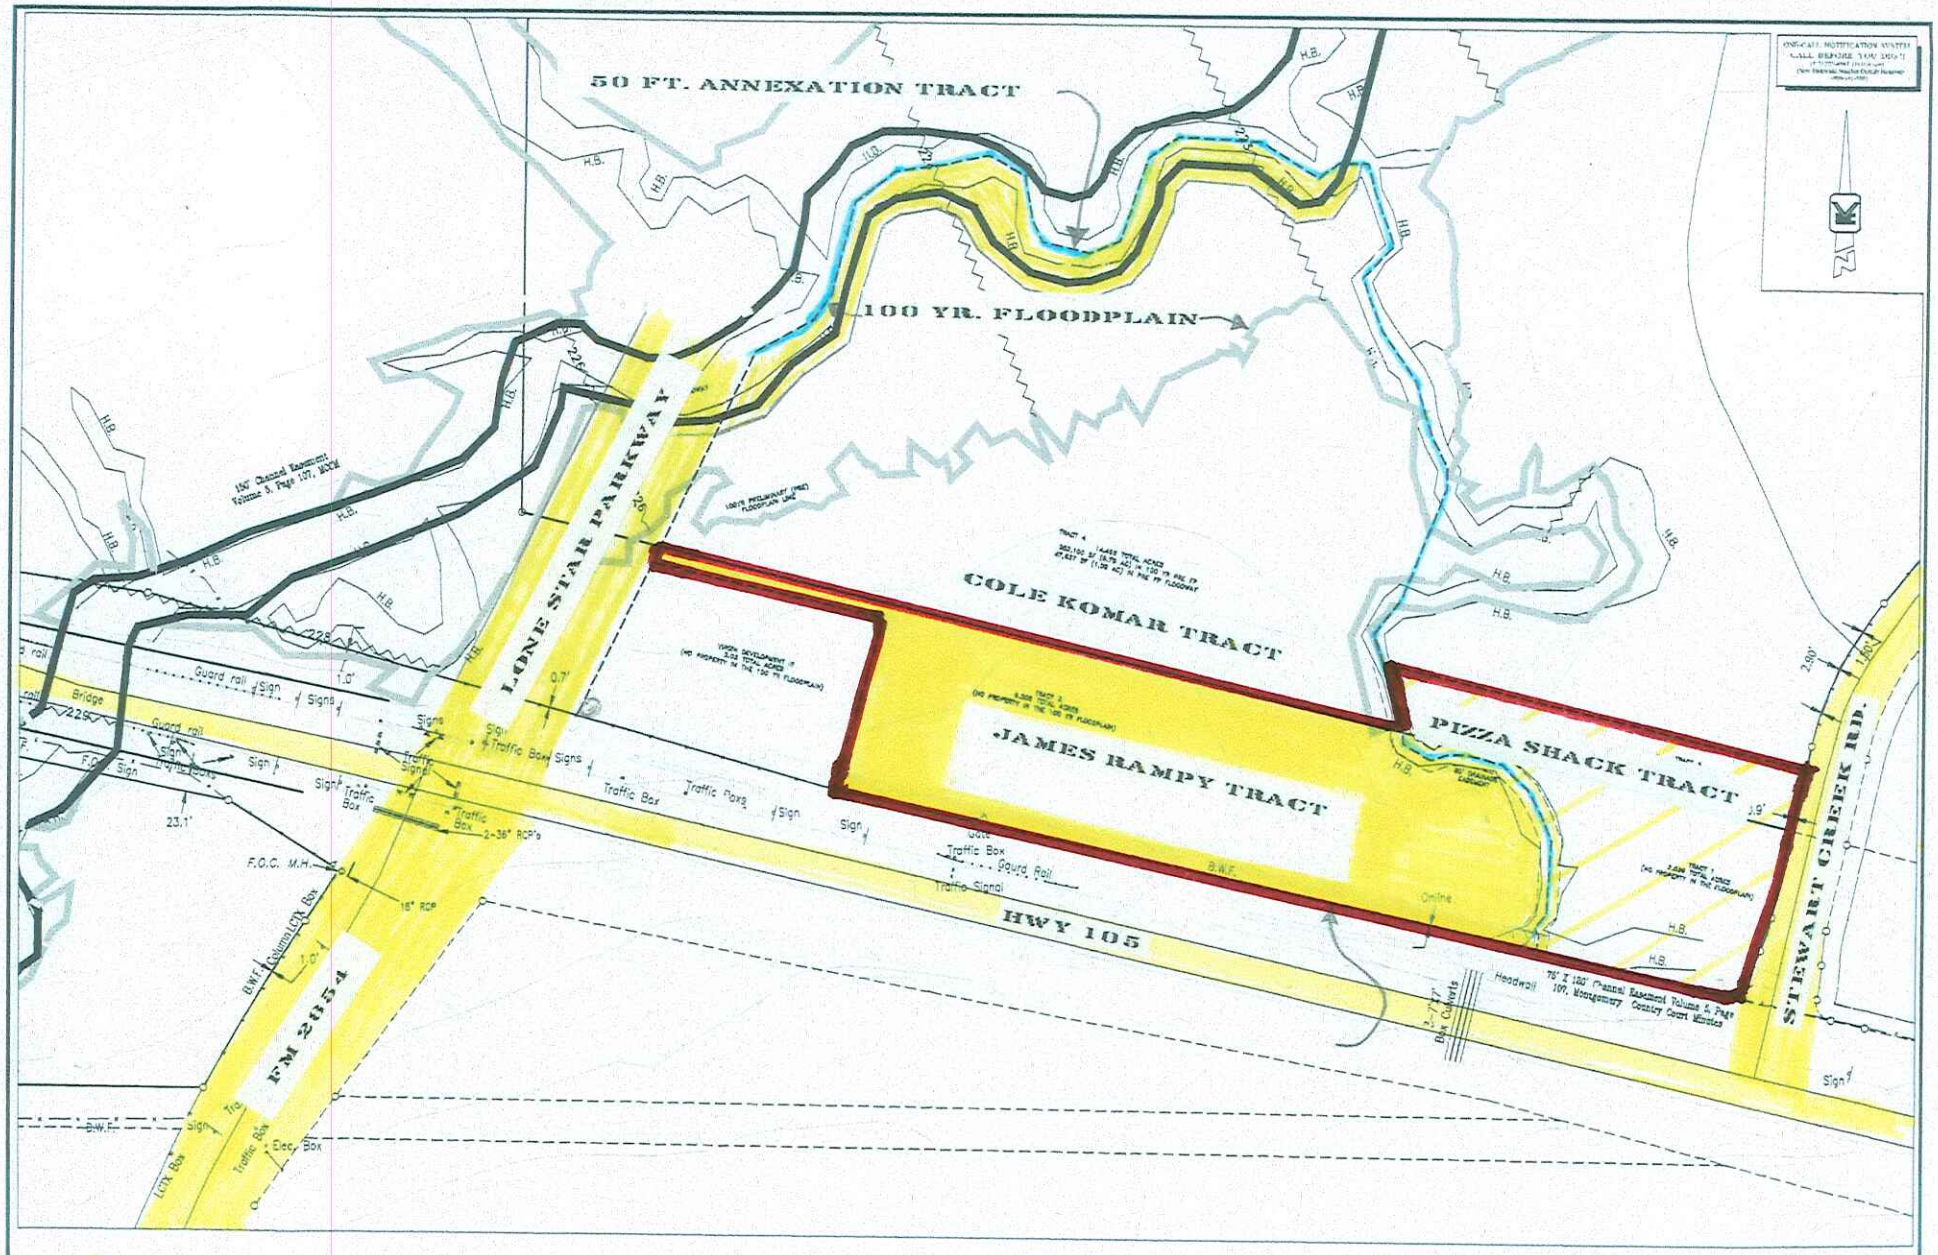

RAMPY PROPERTY

PRELIMINARY FLOODPLAIN EXHIBIT

NOT FOR CONSTRUCTION

FOR REVIEW PURPOSES ONLY

MAY 2013	
DRAWN BY ADJ	CHECKED BY DAV
SCALE 1" =60'	JOB NO. 332-002
SHEET 03 OF 03	